Pennell Road (S.R. #452)

north

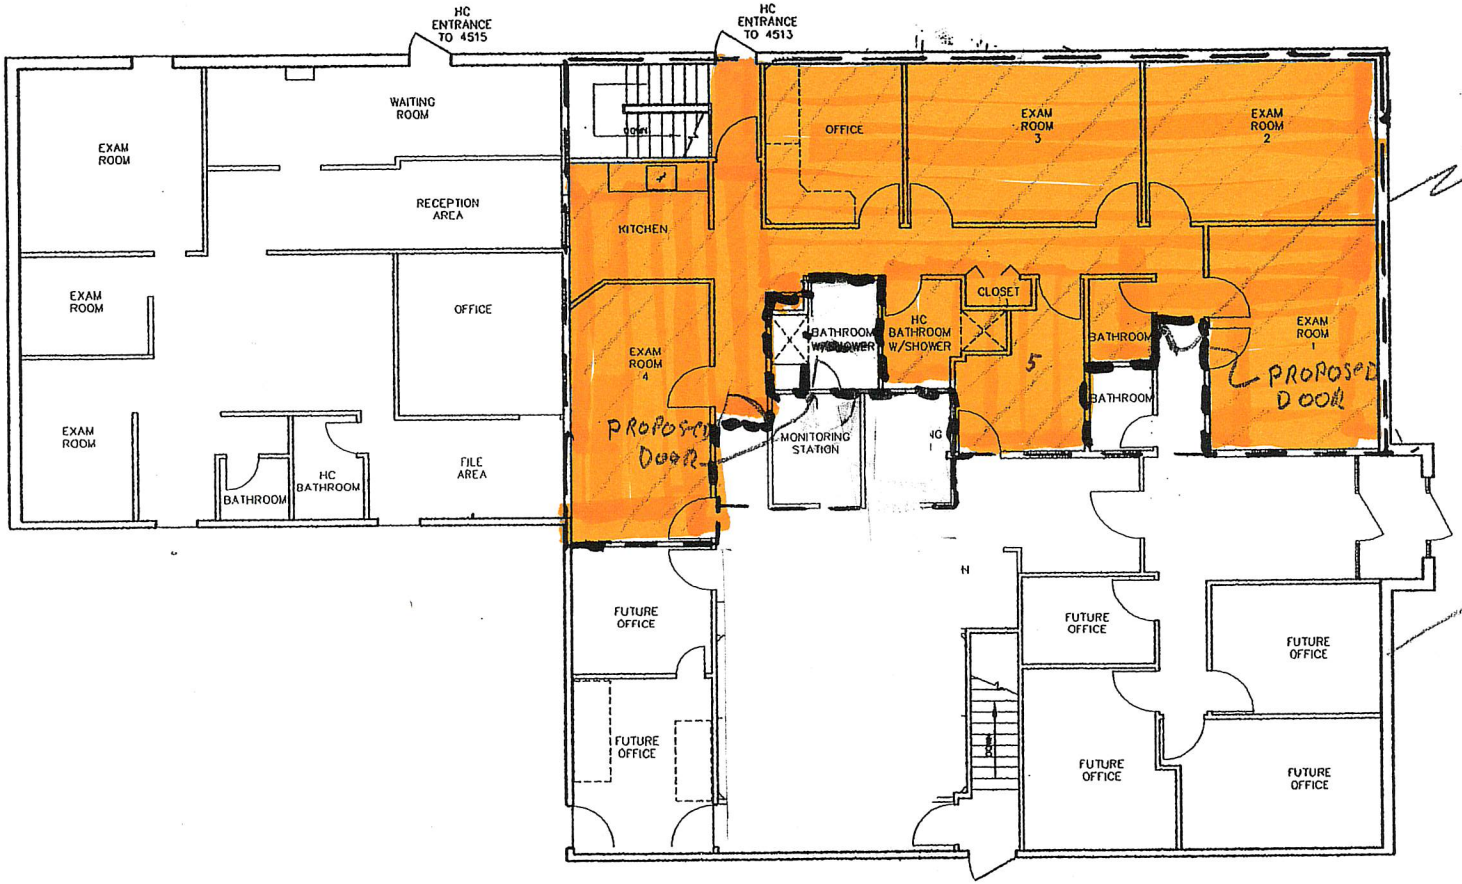

COMMON AREAS FOR 4513:
ENTRANCE/ EXIT DOORS
HALLWAYS
RECEPTION AREA
KITCHEN
BATHROOMS

NOTE:
1. ALL EXAM ROOM AND MONITORING STATION TO GET SMOKE DETECTORS HARD WIRED TO CENTRAL SYSTEM.
2. THE MAXIMUM NUMBER OF SLEEP PATIENTS WILL BE 4 WITH 2 MONITORING TECHNICIANS ON SITE.

NO.	DATE	REVISION	BY

BUSINESS OFFICE FLOOR PLAN FOR 4513 & 4515 PENNELL ROAD

ASTON TOWNSHIP — DELAWARE COUNTY, PA.

SCALE: 1/4" = 1'
DATE: 03/28/19
DRAWN BY: ASTON
SHEET NO.: 1 OF 1