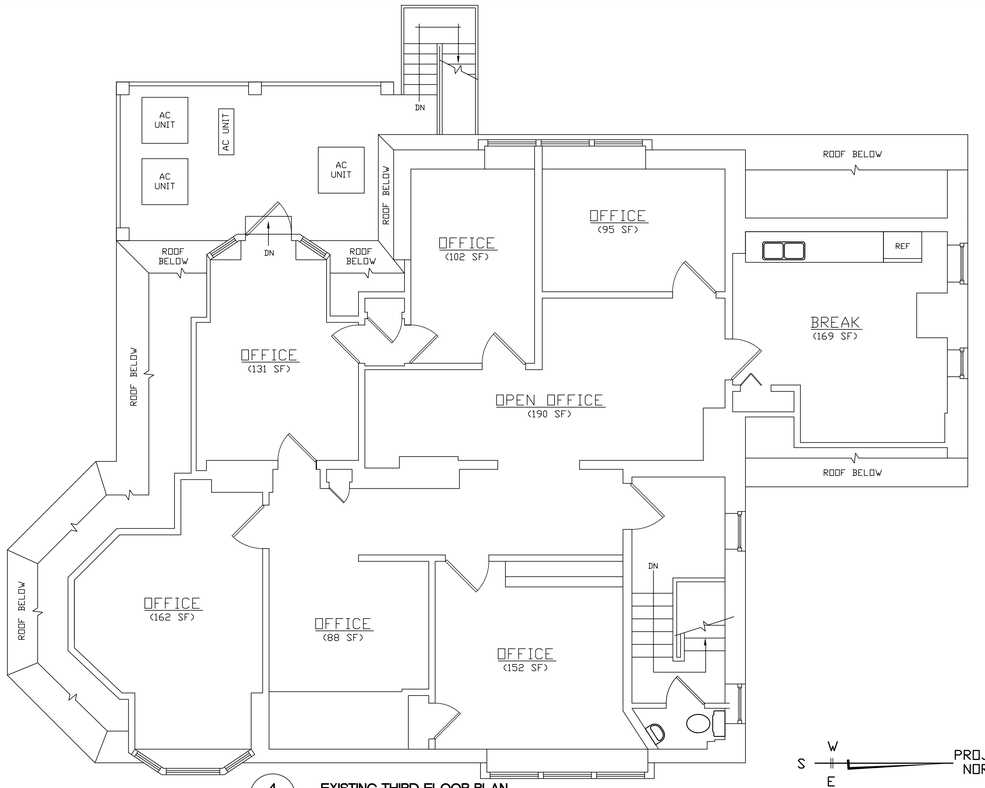

4 EX-1 **EXISTING THIRD FLOOR PLAN**
1,721 GROSS SF SCALE: 1/4"=1'-0"

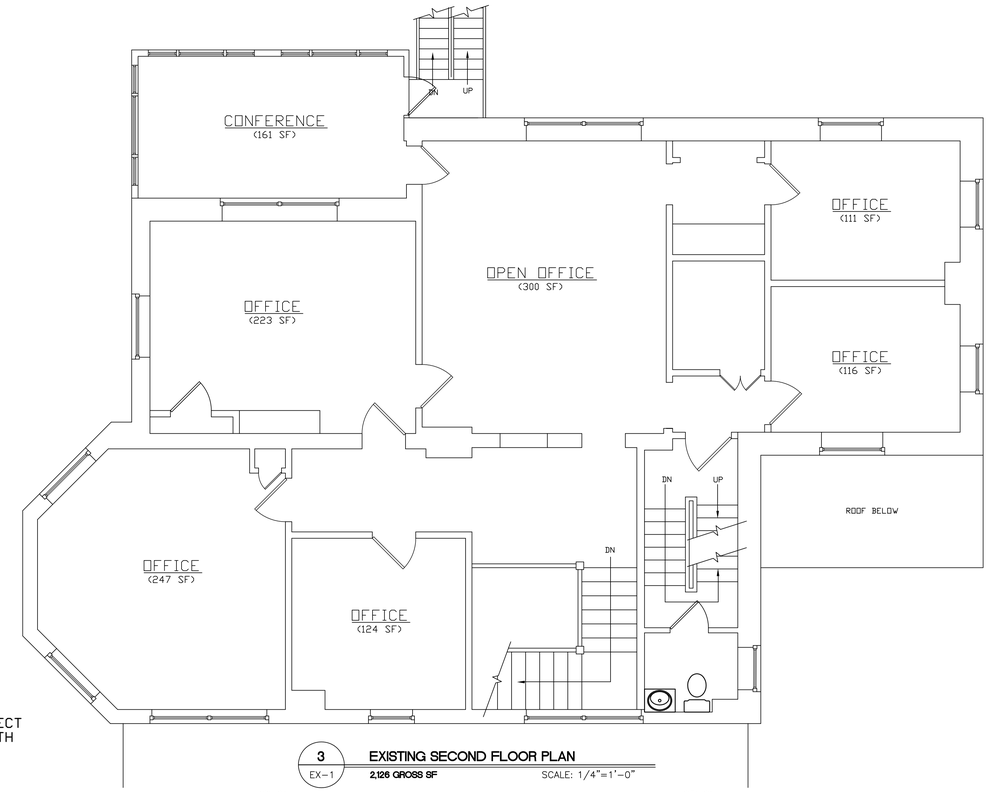

3 EX-1 **EXISTING SECOND FLOOR PLAN**
2,126 GROSS SF SCALE: 1/4"=1'-0"

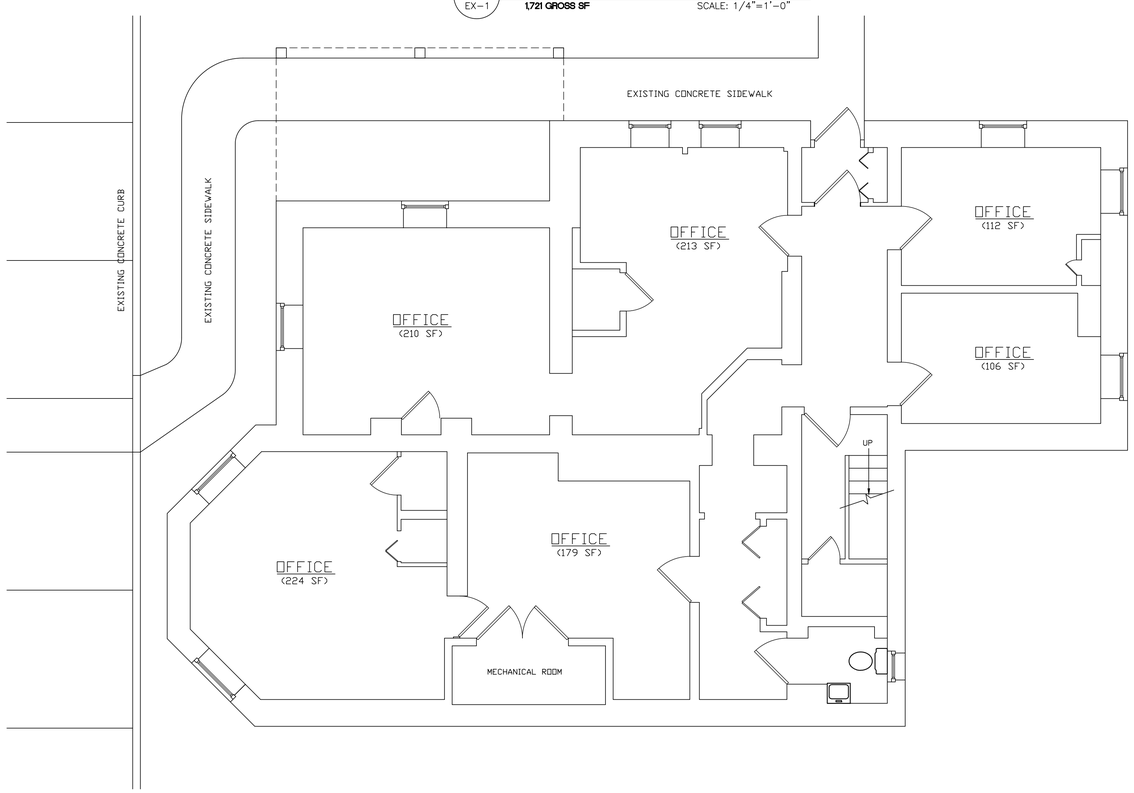

1 EX-1 **EXISTING LOWER LEVEL PLAN**
1,945 GROSS SF SCALE: 1/4"=1'-0"

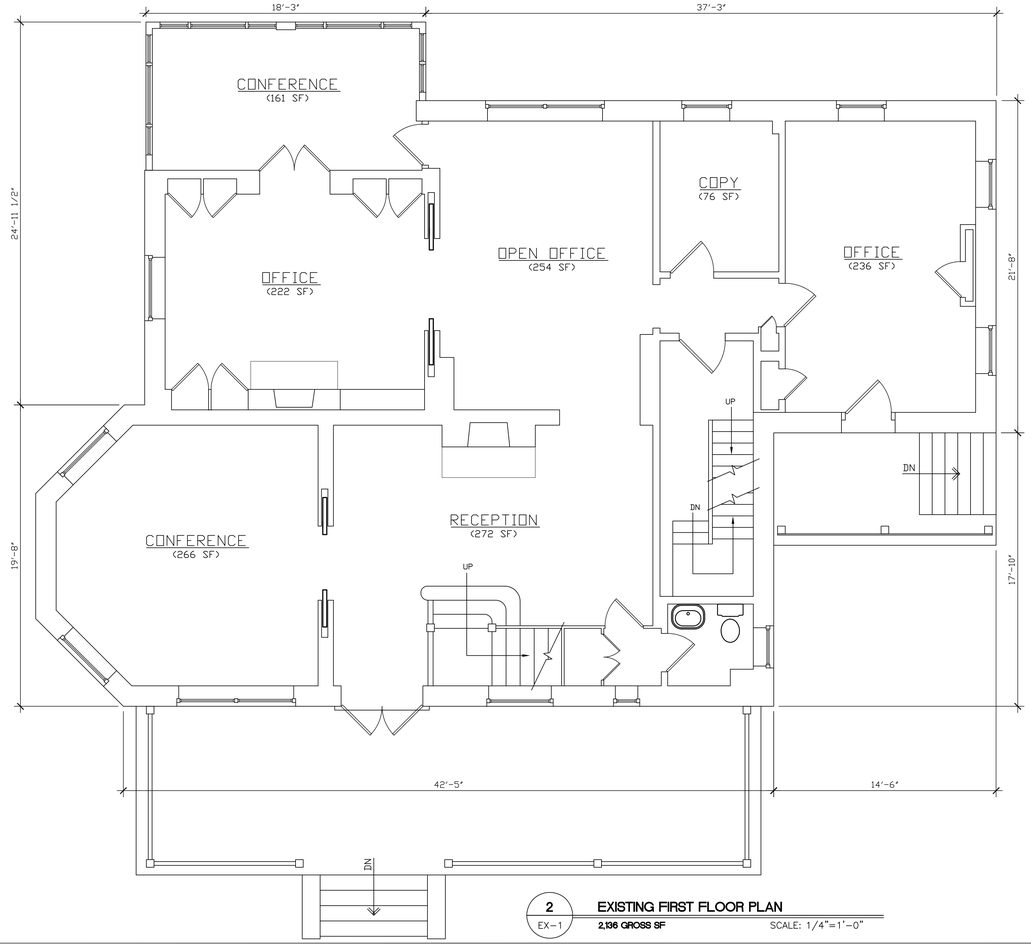

2 EX-1 **EXISTING FIRST FLOOR PLAN**
2,136 GROSS SF SCALE: 1/4"=1'-0"

S W E PROJECT NORTH

LINN ARCHITECTS
ARCHITECTURE
ENGINEERING
SITE PLANNING
INTERIOR DESIGN
1140 N. PROVIDENCE ROAD
MEDIA, PENNSYLVANIA 19063
TEL: 610-566-7044
FAX: 610-566-3258

EXISTING FLOOR PLANS
HILLHURST
216 S. ORANGE STREET
MEDIA, PA 19063

REVISIONS		
NO.	DESCRIPTION	DATE

DATE 9/18/18
SCALE 1/4"=1'-0"
DRAWN BY
CHECKED BY
PROJ. NO. 18210

SHEET NO. EX-1 SHEET OF